STORE G-12 (CEM. REND) 2.60

SEE STAIR DETAIL

SPAREPARTS STORE G-12 (CEMENT RENDER/HARDENER) 2.60

PAINT STORE G-11 (CEMENT RENDER) 2.60

STORE KEEPER G-10 (VINYL TILES) 2.60

GENERAL / GRP STORE G-09 (CEMENT RENDER/HARDENER) 2.60

BOAT STAND G-08 (HARD STANDING) 2.60

OUTBOARD MOTOR WORKSHOP G-07 (CEMENT RENDER/HARDENER) 2.60

SEE STAIR DETAIL

LIFE TRAINING STORE G-06 (CEMENT RENDER) 2.60

CARPENTRY G-05 (CEMENT RENDER/HARDENER) 2.60

SPRAY PAINTING ROOM G-04 (CEMENT RENDER) 2.60

FAN

MALE LOCKER T & B G-02 2.55

SW/GEN. SET ROOM G-01 (CEMENT RENDER/HARDENER) 2.60

BOUY / OPEN STORAGE YARD +2.30

SAND BLASTING G-03 +2.30

ENGINE WORKSHOP G-15 (CEMENT RENDER/HARDENER) 2.60

FUEL INJECTION ROOM G-16 (CEMENT RENDER/HARDENER) 2.60

MECHANICAL WORKSHOP G-17 (CEMENT RENDER/HARDENER) 2.60

WELDING & HOT WORKSHOP G-18 (CEMENT RENDER/HARDENER) 2.60

ELECTRICAL WORKSHOP G-19 (CEMENT RENDER/HARDENER) 2.60

GAS STORAGE G-20 (CEMENT RENDER) 2.60

AIR COMP. G-21 (CEMENT RENDER) 2.60

WINCH ROOM G-22 (CEMENT RENDER/HARDENER) 2.60

UP

DN

LOCKER

NOTES:
SHADED AREA NOT INCLUDED IN THIS CONTRACT.

JOB TITLE
PROPOSED
MARINE BASE, MUARA
NEGARA BRUNEI DARUSSALAM

DRAWING TITLE
WORKSHOP
GROUND FLOOR PLAN

ARCHITECT
ارکیتیل ادریس
arkitek idris
No. 5, 1st Flr. Block D, Sufri Complex
Mile 1 1/4, Jln. Tutong, B.S.B. 2684.
P. O. Box 577, BSB 1905, Negara Brunei Darussalam.
Tel: (673) (2) 21954/6 Telex: JRP BU 2781

ARCHITECT'S SIGNATURE:

CLIENT'S SIGNATURE P. W. D. SIGNATURE


24/9/88

DRAWN BY: LELET /JRY
TRACED BY:
CHECKED BY:


DATE: JAN 1988
SCALE: 1:100
REVISION NO:

JOB NO: IAA /04 /87
DRAWING NO:
SHEET NO:

DIAMANT TRACING

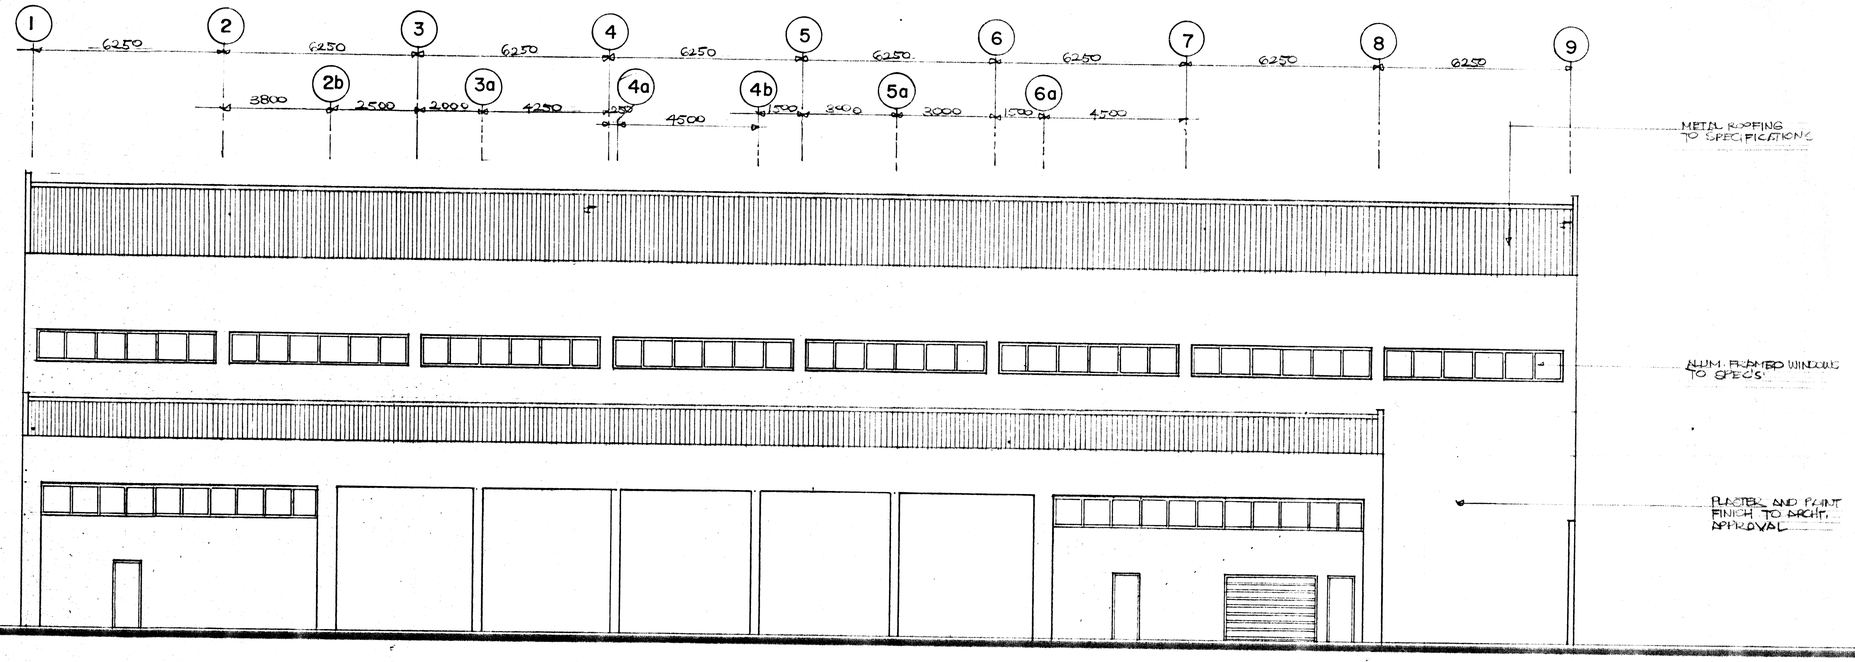


ELEVATION 2

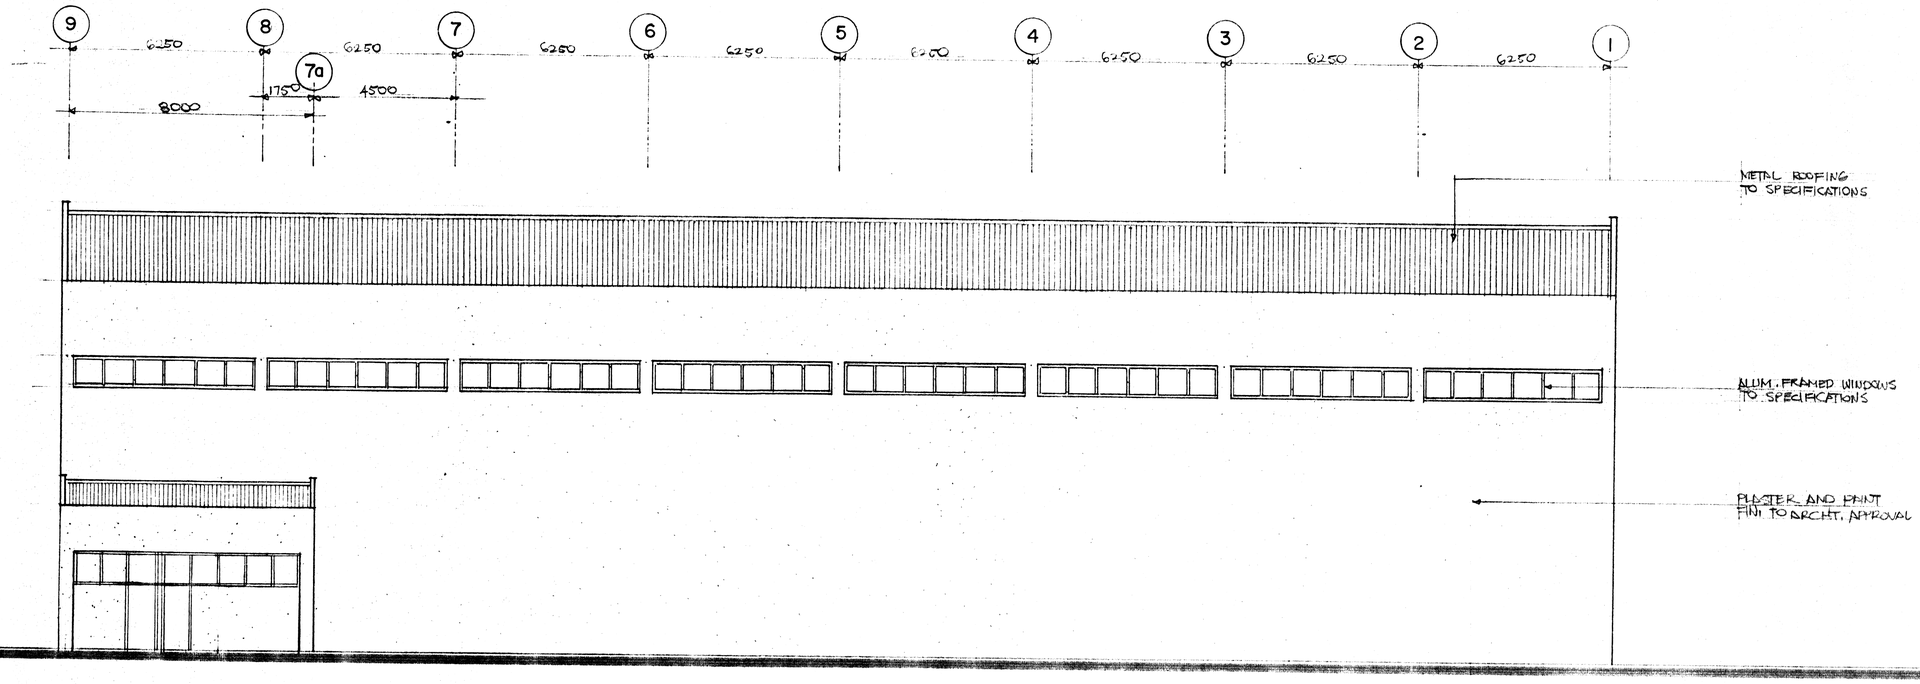

ELEVATION 4

	JOB TITLE	DRAWING TITLE	ARCHITECT	ARCHITECT'S SIGNATURE:	DRAWN BY:	DATE:	JOB NO:	SHEET NO:
	PROPOSED MARINE BASE, MUARA NEGARA BRUNEI DARUSSALAM	ELEVATIONS WORKSHOP	ارکیتیل ادریس arkitek idris No. 5, 1st Flr. Block D, Sufri Complex Mile 1 1/4, Jln. Tutong, B.S.B. 2684. P. O. Box 577, BSB 1905. Negara Brunei Darussalam. Tel: (673) (2) 21954/6 Telex: JRP BU 2781	CLIENT'S SIGNATURE P. W. D. SIGNATURE 2/9/88	LELET / JRY	JAN. 1988	IAA/04/87	
					TRACED BY:	SCALE: 1:100 MTS.	DRAWING NO:	
					CHECKED BY:	REVISION NO:		

DIAMANT TRACING

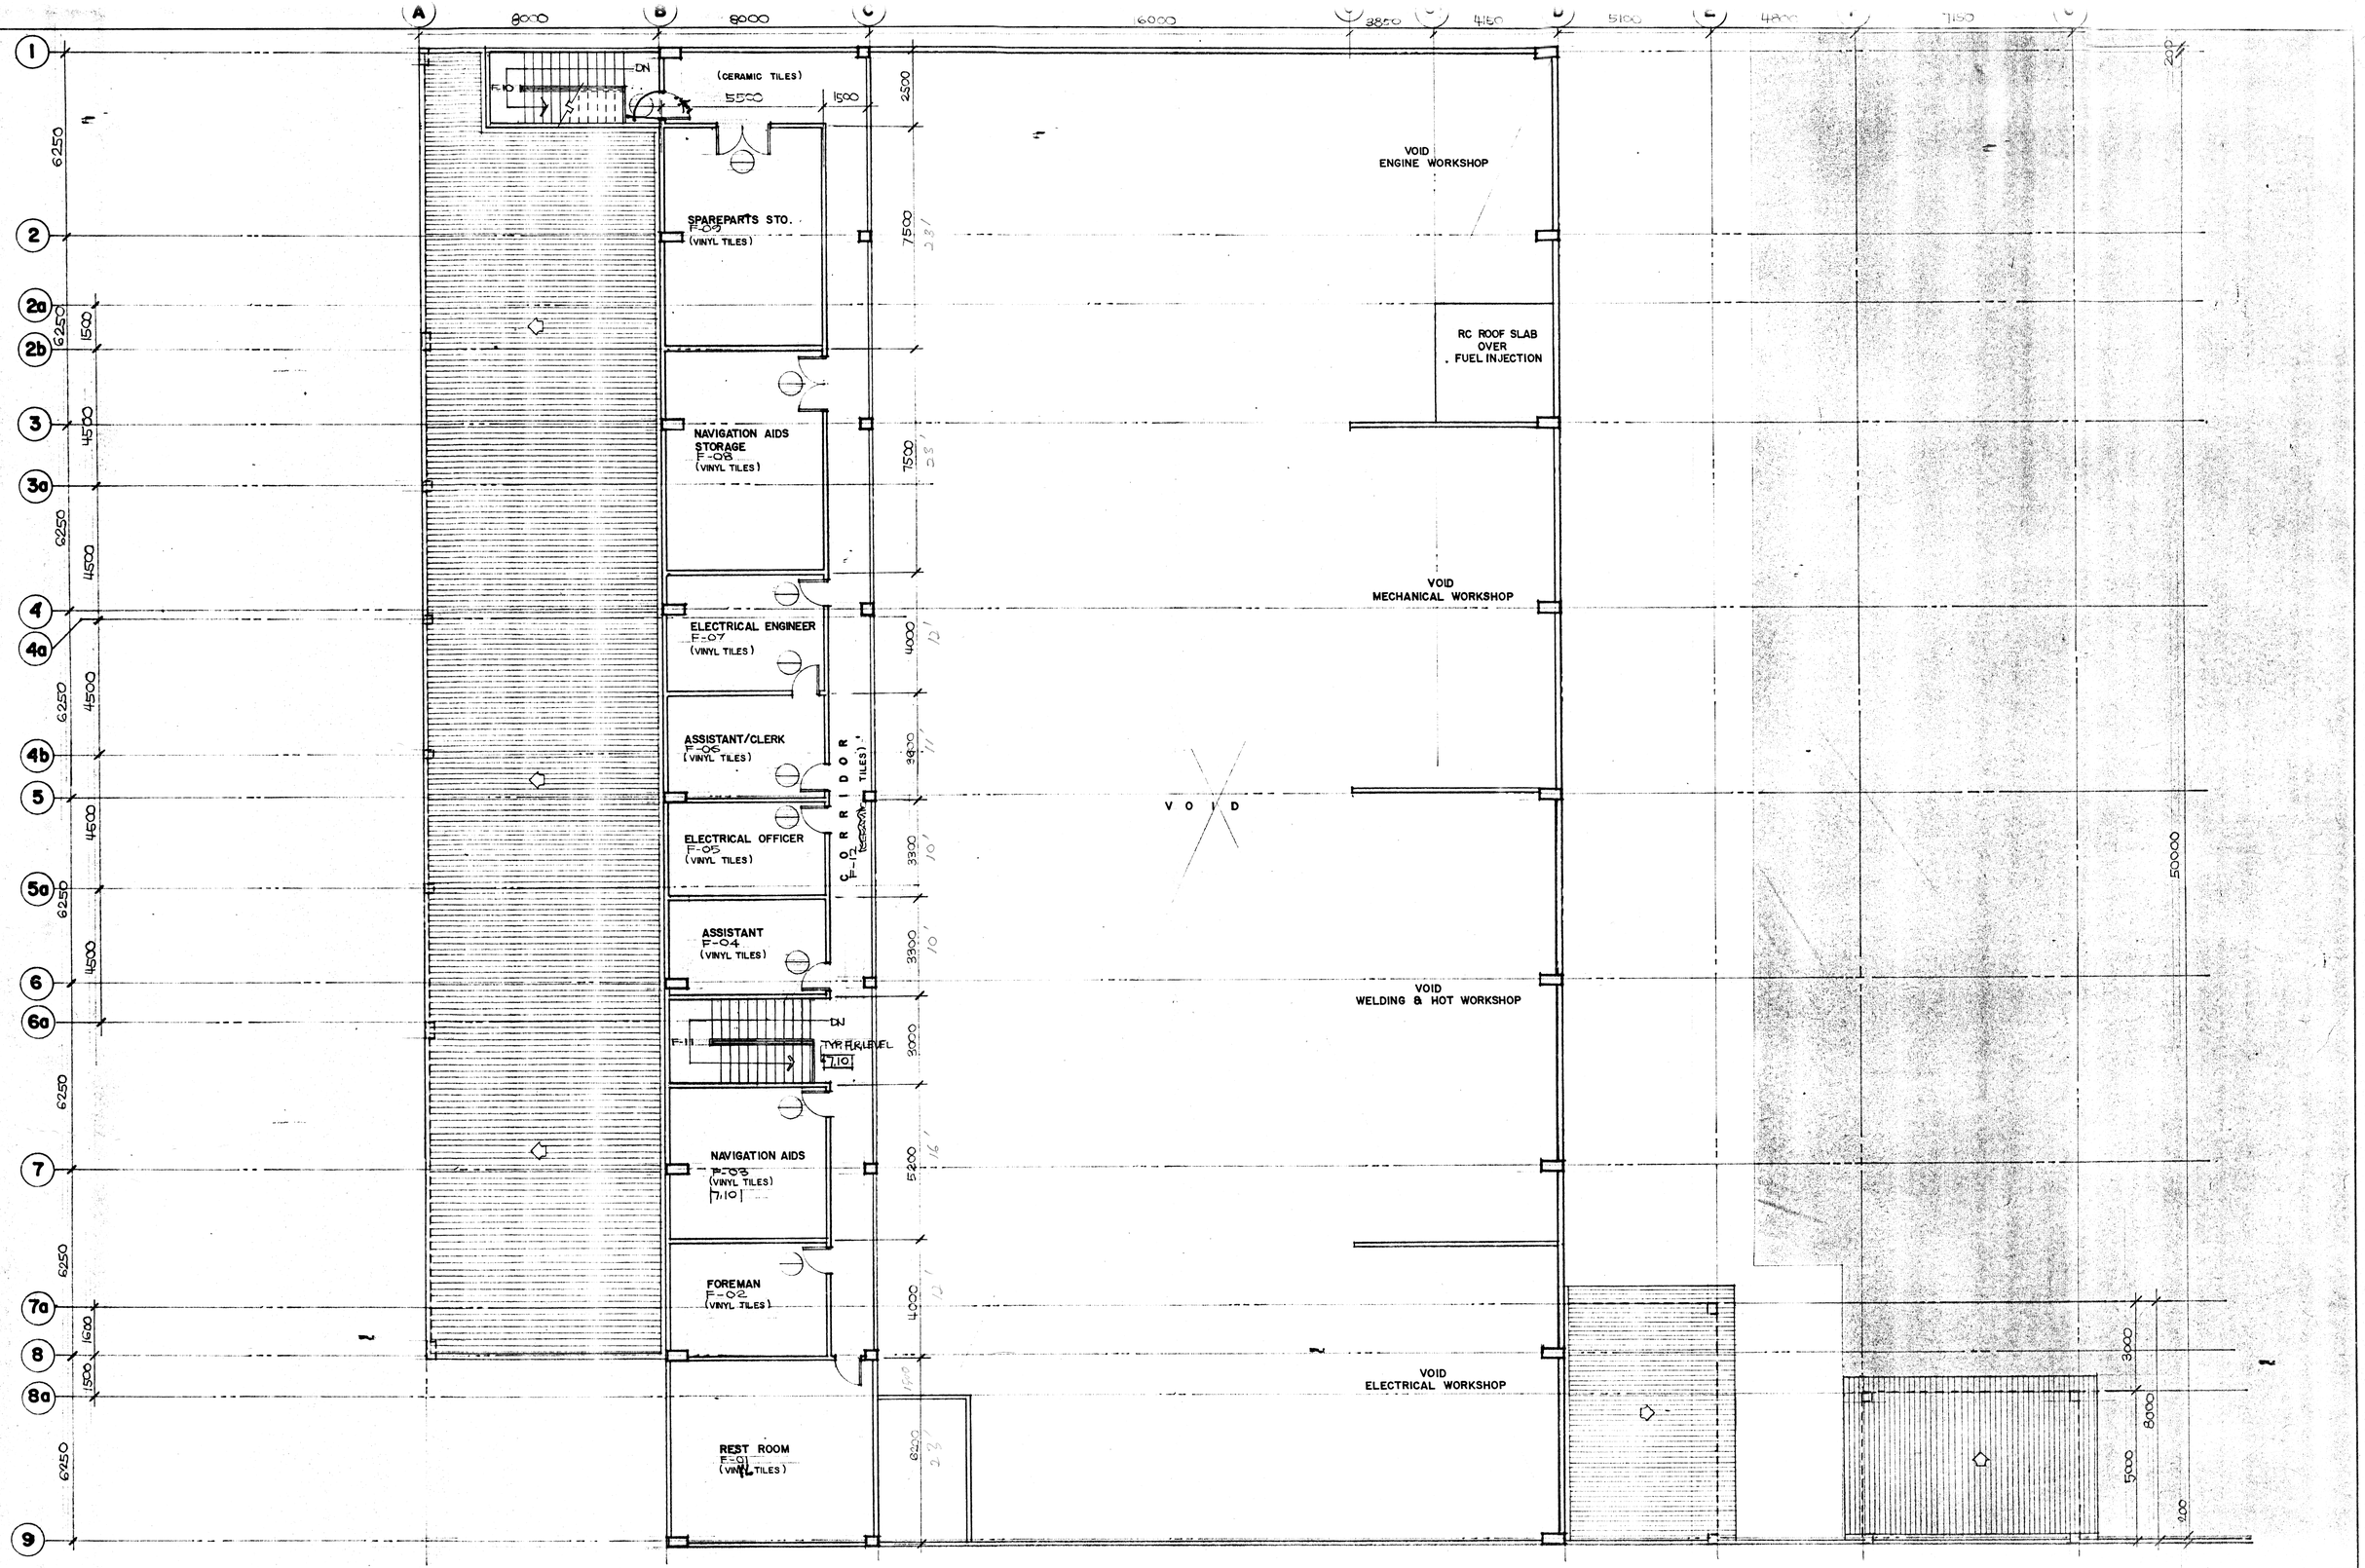

NOTE:
* SHADED AREA ARE NOT INCLUDED IN THIS CONTRACT.

JOB TITLE
PROPOSED
MARINE BASE, MUARA
NEGARA BRUNEI DARUSSALAM

DRAWING TITLE
WORKSHOP
FIRST FLOOR PLAN

ARCHITECT
ارکیتیل ادریس
arkitek idris
No. 5, 1st Flr. Block D, Sufri Complex
Mile 1 1/4, Jln. Tutong, B.S.B. 2684.
P. O. Box 577, BSB 1905, Negara Brunei Darussalam.
Tel: (673) (2) 21954/6 Telex: JRP BU 2781


ARCHITECT'S SIGNATURE:

CLIENT'S SIGNATURE | P. W. D. SIGNATURE:


24/9/88

DRAWN BY:	LELET
TRACED BY:	
CHECKED BY:	
DATE:	JAN 1988
SCALE:	1:100
REVISION NO:	
JOB NO:	IAA/04/87
DRAWING NO:	
SHEET NO:	

ZAKIAH TRACING

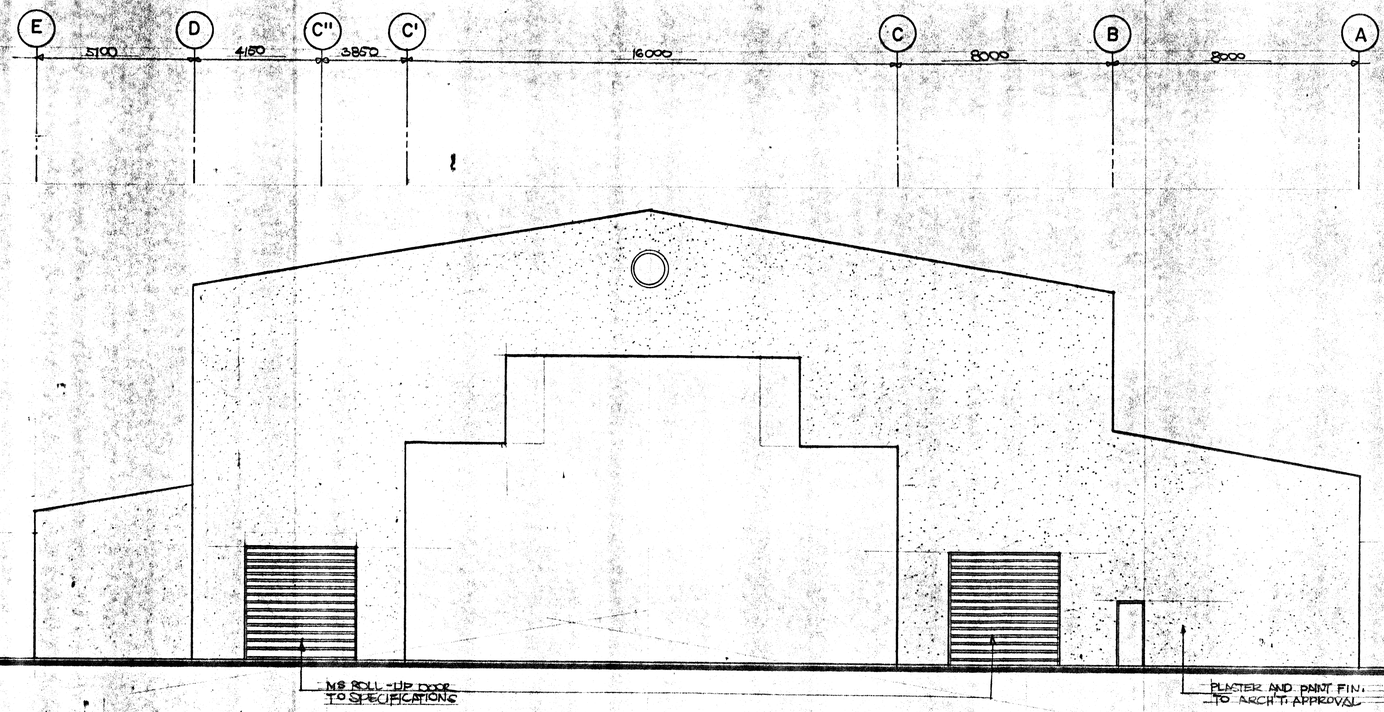


ELEVATION 1

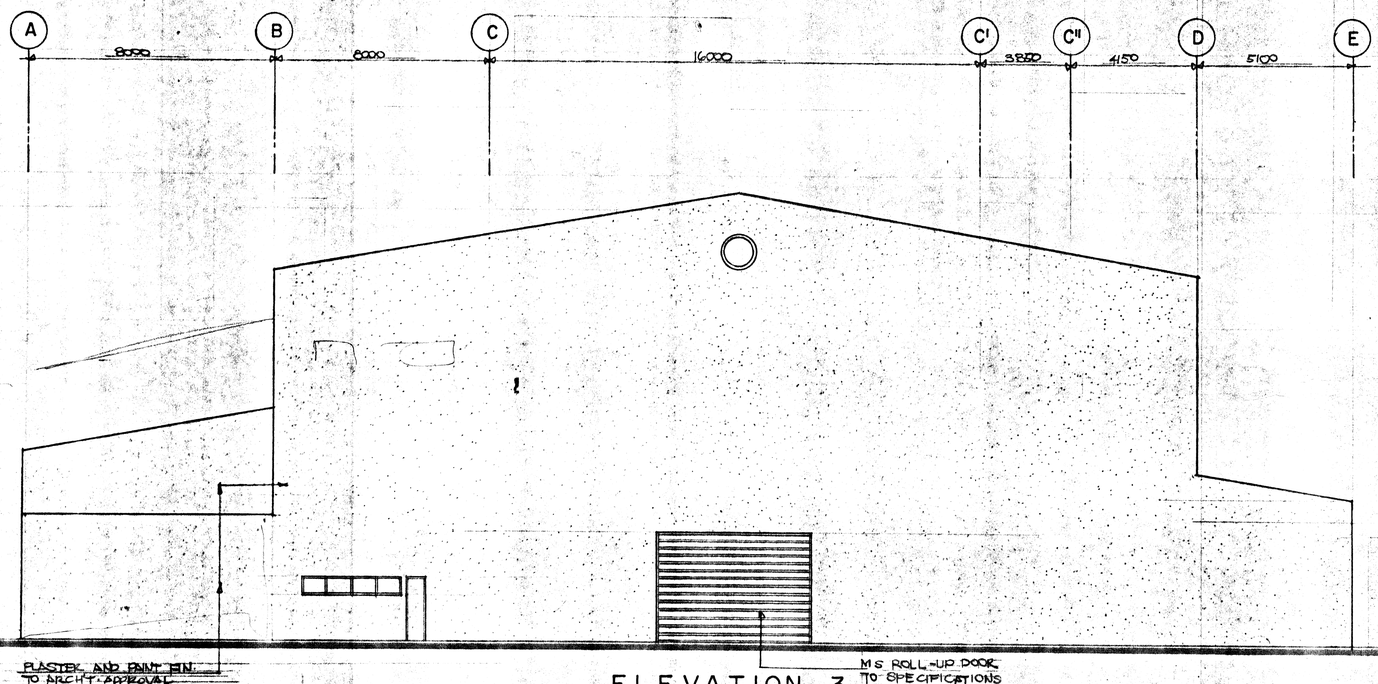

ELEVATION 3

	JOB TITLE	DRAWING TITLE	ARCHITECT	ARCHITECT'S SIGNATURE:	DRAWN BY:	DATE:	JOB NO:	SHEET NO:
	PROPOSED MARINE BASE, MUARA NEGARA BRUNEI DARUSSALAM	ELEVATIONS	ارکیتیل ادریس arkitek idris No. 5, 1st Flr. Block D, Sufri Complex Mile 1 1/4, Jln. Tutong, B.S.B. 2684, P. O. Box 577, BSB 1905, Negara Brunei Darussalam: Tel: (673) (2) 21954/8 Telex: JRP BU 2781	CLIENT'S SIGNATURE: P. W. D. SIGNATURE: 24/9/88	LELET / JRY TRACED BY: CHECKED BY:	JAN. 1988 SCALE: 1:100 MTS REVISION NO:	IAA/04/87 DRAWING NO:	

DIAMANT TRACING

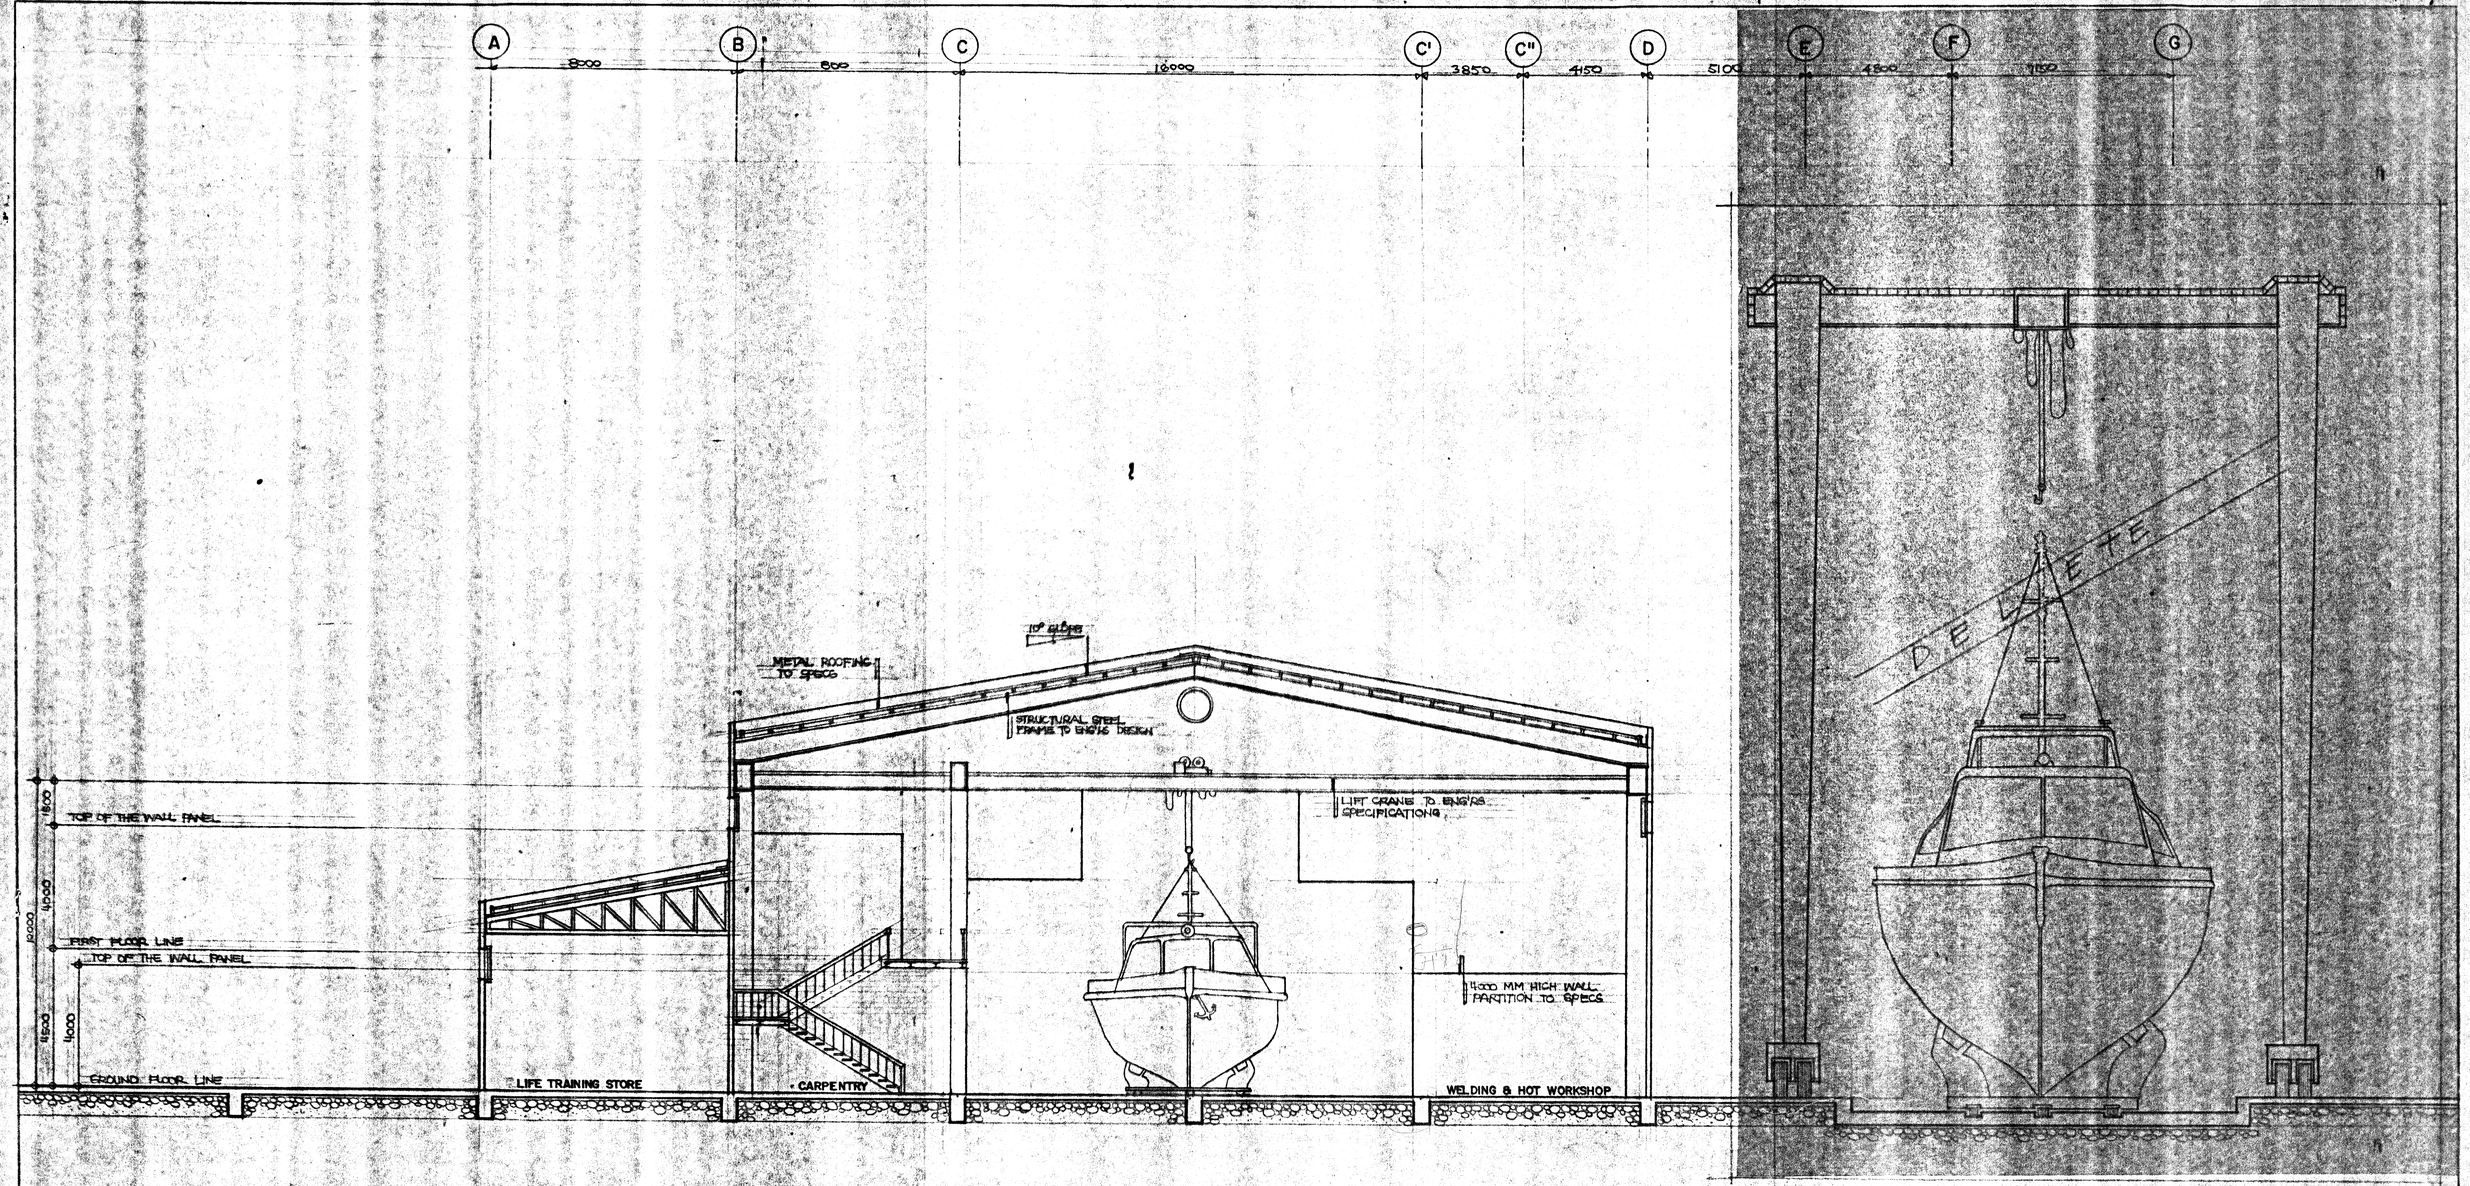

CROSS SECTION

NOTE
* SHADED AREA ARE NOT INCLUDED IN THIS CONTRACT

JOB TITLE
PROPOSED
MARINE BASE MUARA
NEGARA BRUNEI DARUSSALAM

DRAWING TITLE
WORKSHOP
CROSS SECTION

ARCHITECT
ارکیتیل ادریس
arkitek idris
No. 5, 1st Flr, Block D, Sufri Complex
Mile 1 1/4, Jln. Tutong, B.S.B. 2684,
P.O. Box 577, BSB 1905, Negara Brunei Darussalam.
Tel: (673) (2) 21954/6 Telex: JRP BU 2781

ARCHITECT'S SIGNATURE:

CLIENT'S SIGNATURE / P.W.D. SIGNATURE:
27/9/88

DRAWN BY:	LELET/JRY
TRACED BY:	
CHECKED BY:	
DATE:	JAN 1988
SCALE:	1:100
REVISION NO:	
JOB NO:	IAA/04/87
DRAWING NO:	
SHEET NO:	

DIAMANT TRACING